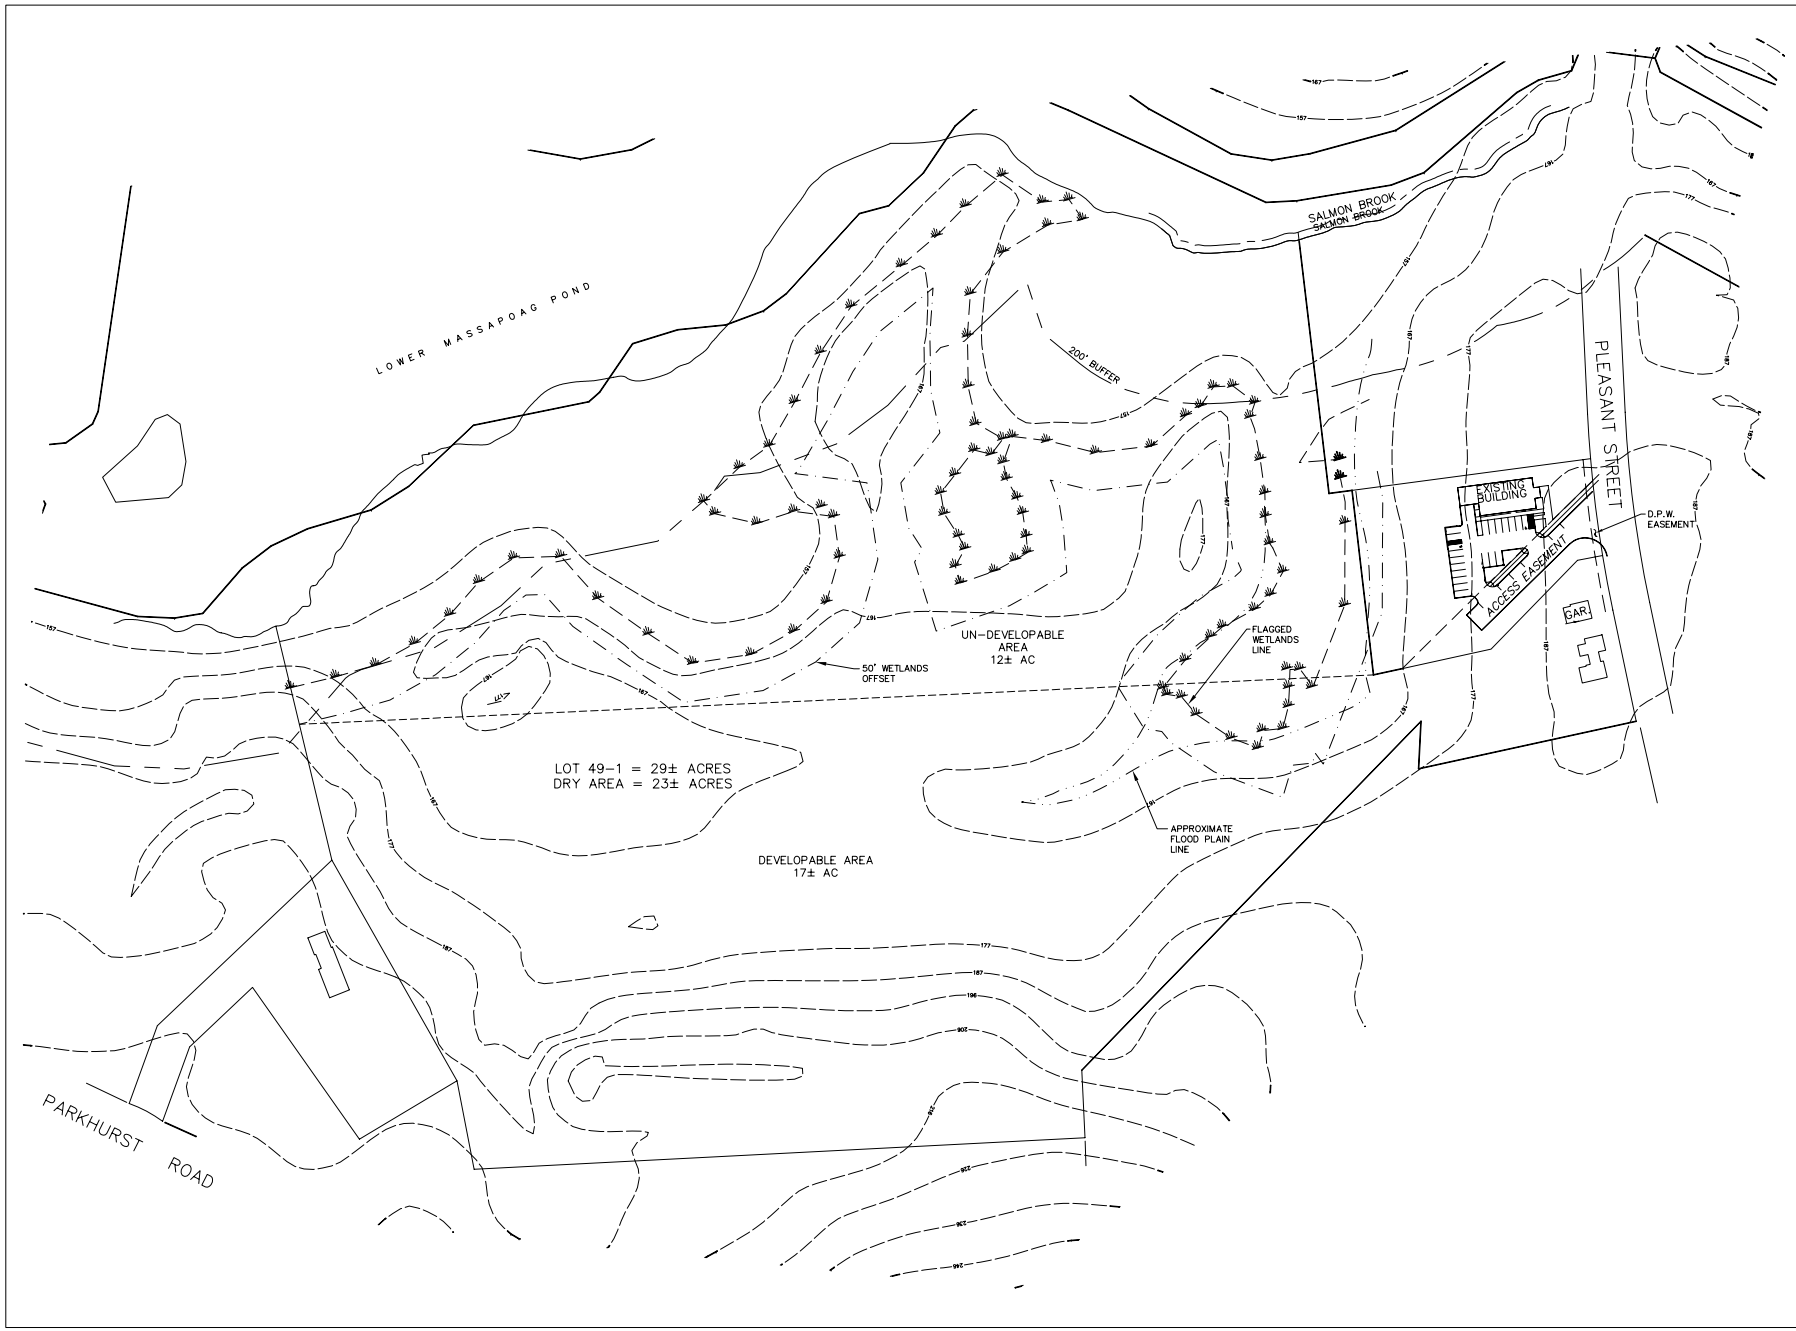

FOR REGISTRY USE ONLY

HOLMBERG & HOWE
LAND SURVEYORS
&
CIVIL ENGINEERS

73 PRINCETON STREET
NO. CHELMSFORD, MA 01863
TELEPHONE (978) 251-3132
FAX (978) 251-0509

87 UNION STREET
P.O. BOX 945
EASTHAMPTON, MA 01027
TELEPHONE (413) 529-1700
FAX (413) 529-2237

TITLE:

BASE PLAN

LOCATION:

PLEASANT STREET
DUNSTABLE, MA

PREPARED FOR:

TOWN OF DUNSTABLE
511 MAIN STREET
DUNSTABLE MA 01827

DATE	REVISION	BY

SCALE IN FEET

0 100 200 300

DISC: ? FLD. BK:

SURVEY: DESIGN:

DRAFT: DED CHECK: JSR

JOB NO.: 2005-562 SCALE: 1"=100'

SHEET: 1 OF: 1

DATE 12/23/05 DWG. NO.: H5964