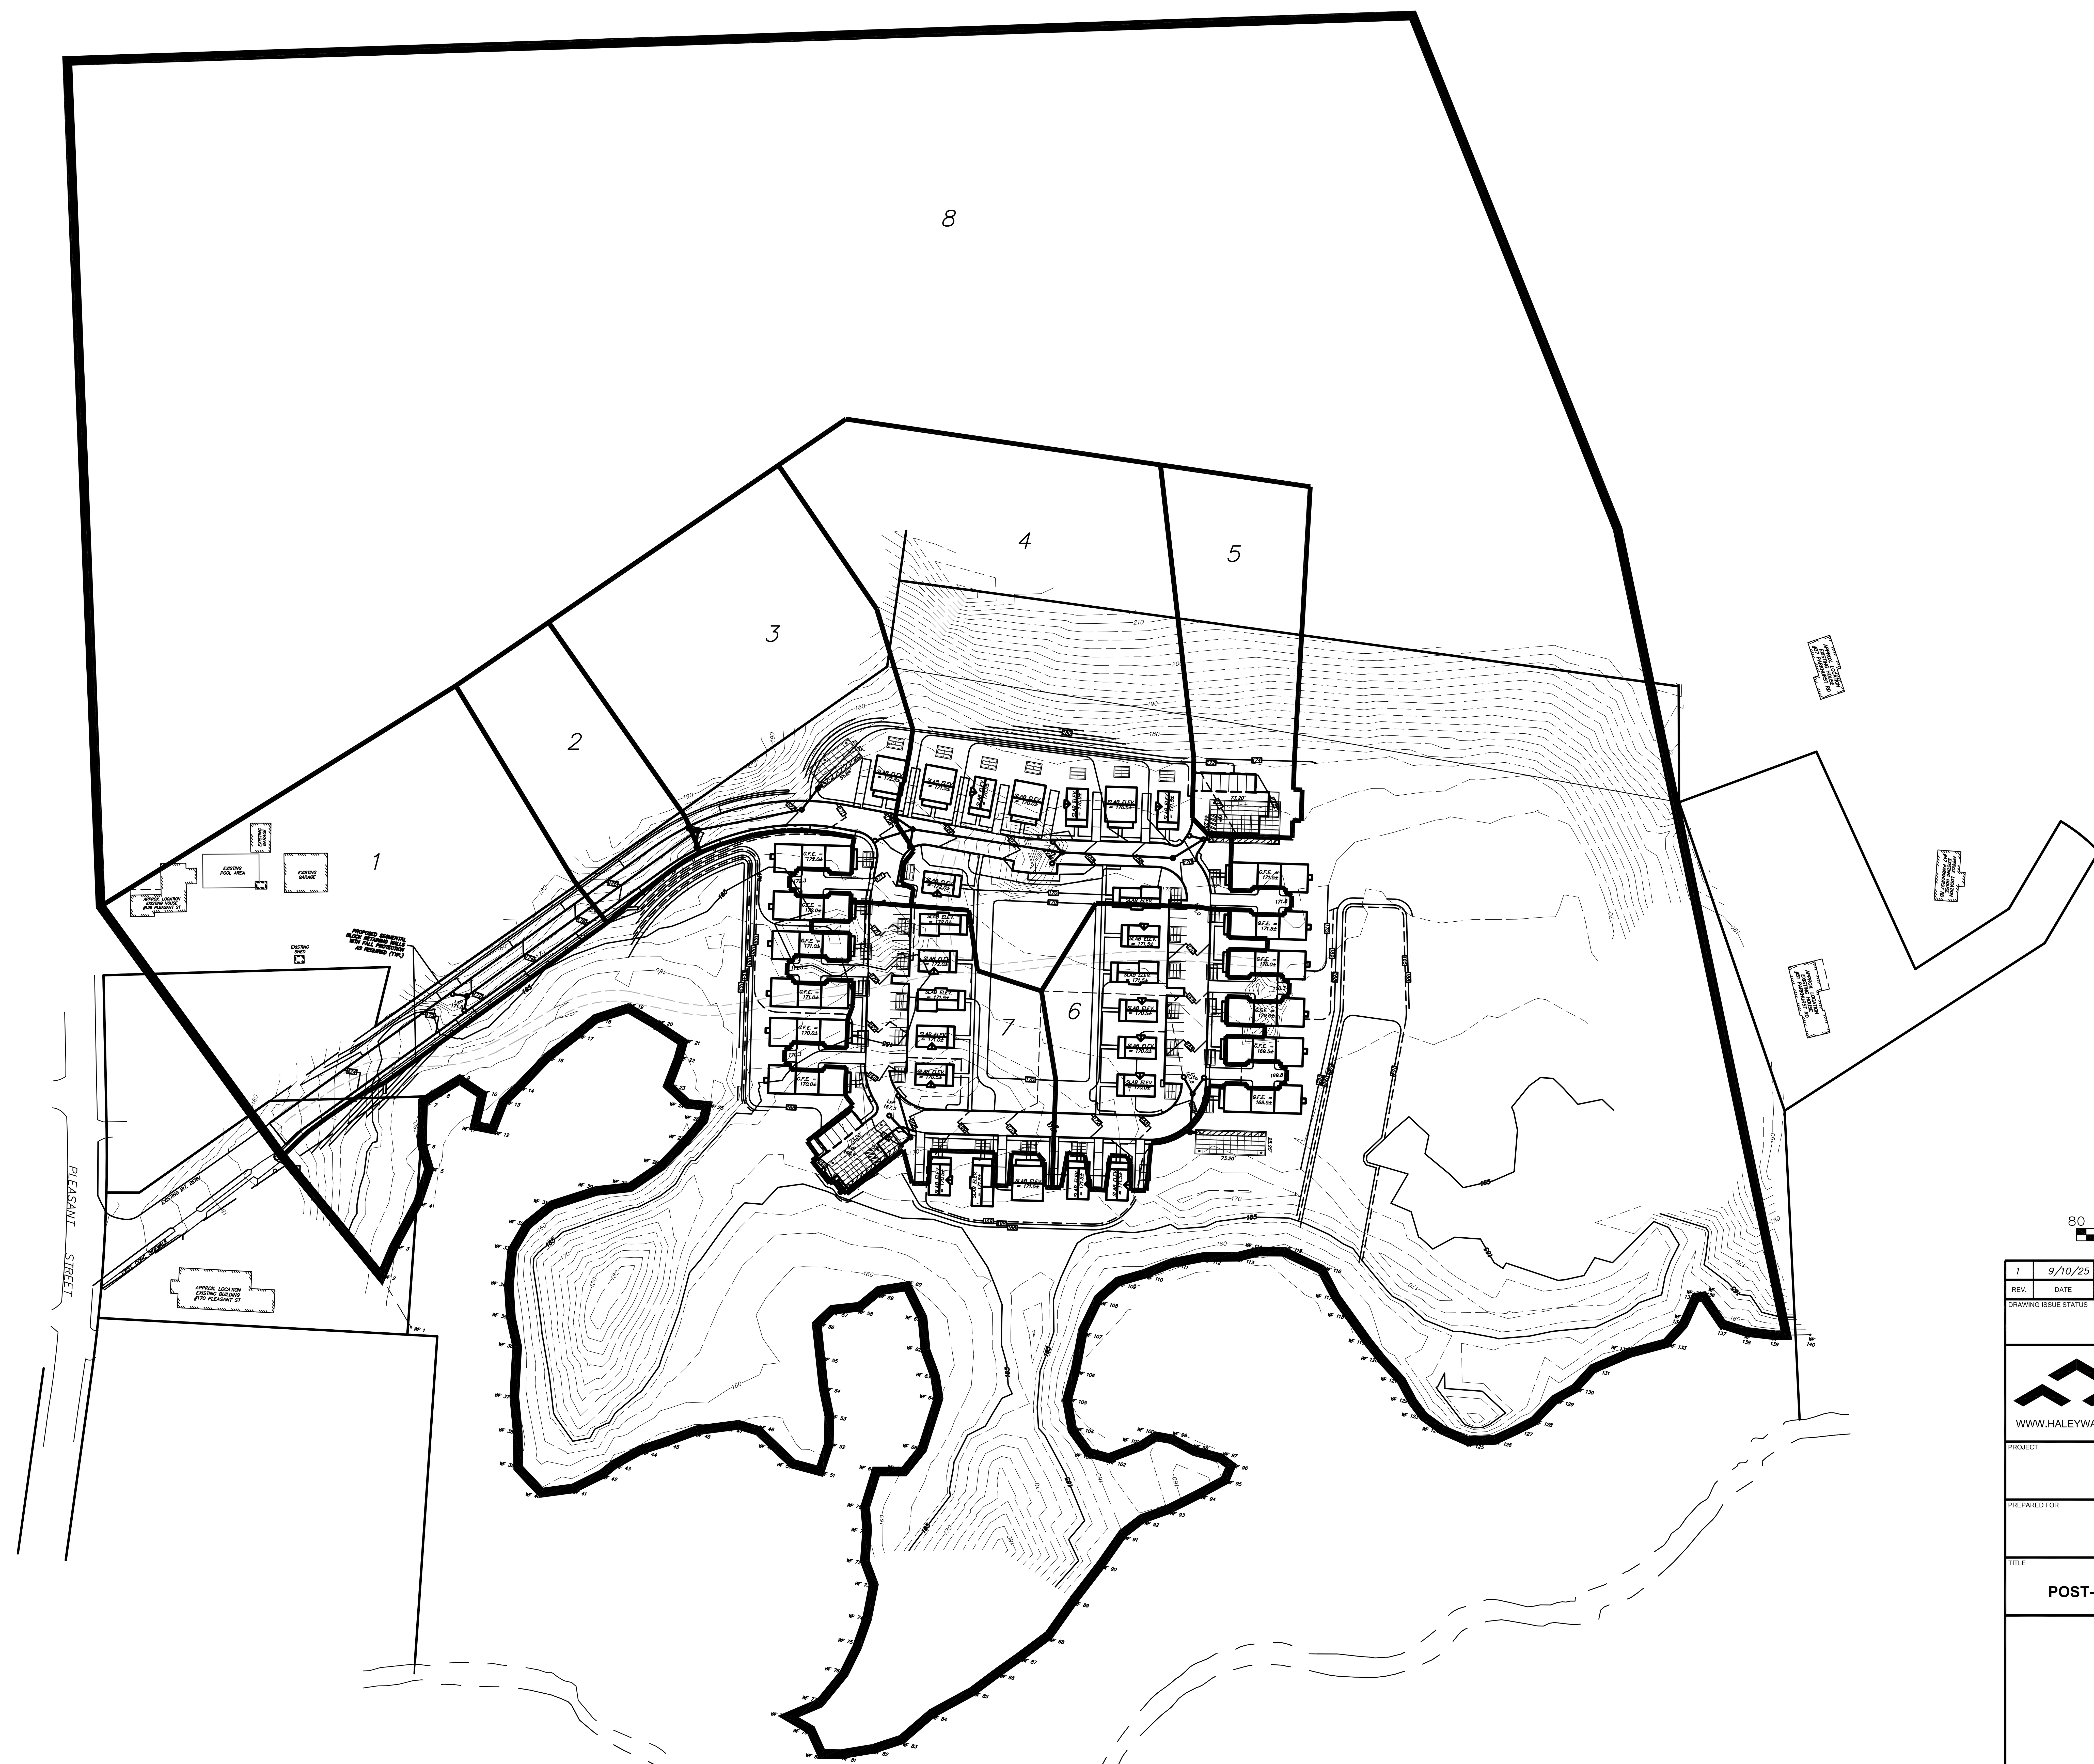


80 0 80 160

SCALE: 1 INCH = 80 FEET

REV.	DATE	DESCRIPTION	BY	CHK.
1	9/10/25	PER ZBA REVIEW COMMENTS	BFM	AMC

DRAWING ISSUE STATUS

HALEY WARD
ENGINEERING | ENVIRONMENTAL | SURVEYING
510 MECHANIC STREET
LEOMINSTER, MASSACHUSETTS
978.537.5296
WWW.HALEYWARD.COM

PROJECT
MCO COTTAGE RENTALS
164 PLEASANT STREET
DUNSTABLE, MASSACHUSETTS

PREPARED FOR
MCO & ASSOCIATES
P.O. BOX 372
HARVARD, MASSACHUSETTS 01451

TITLE
POST-DEVELOPMENT WATERSHED MAP

DATE	SCALE	
APRIL 7, 2025	1" = 80'	
DRAWN BY: BFM	DESIGNED BY: BFM	CHECKED BY: AMC
PROJECT NO.: 3010802.001	COMPS NO.	PLAN NO.
DRAWING NO.: 1		REV.